



1- DETAIL OF COUNTER MOUNTED OPEN STORAGE CABINET WITH MARKERBOARD SLIDING PANELS

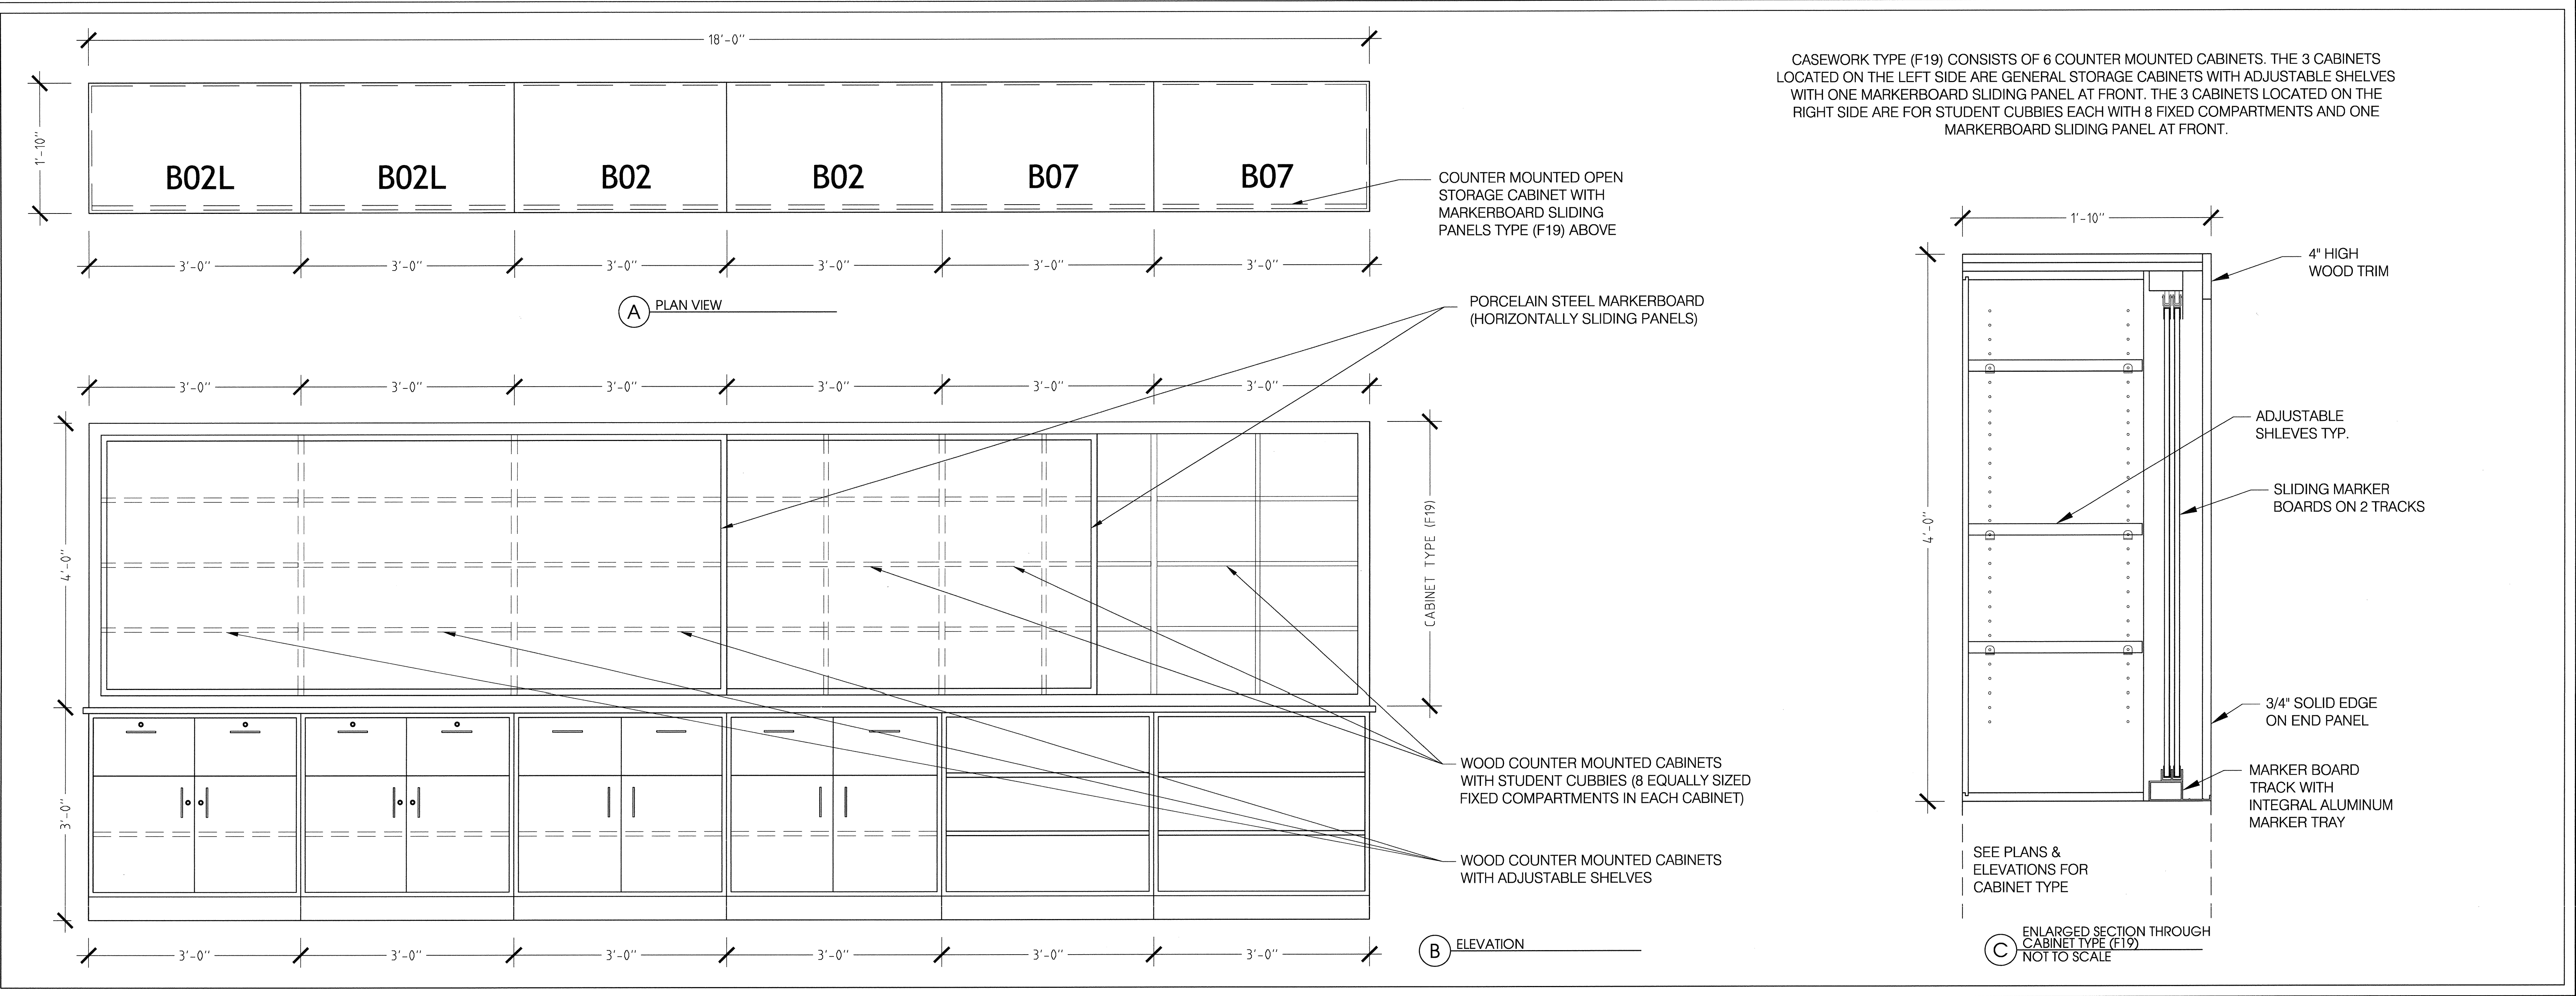

2- TYPICAL MOUNTING HEIGHT (Not to scale)

NOTE: CONTRACTOR COORDINATE WALL BLOCKING FOR THE ANCHORING OF CASEWORK. SEE ARCHITECTURAL DRAWINGS AND SPECIFICATIONS.

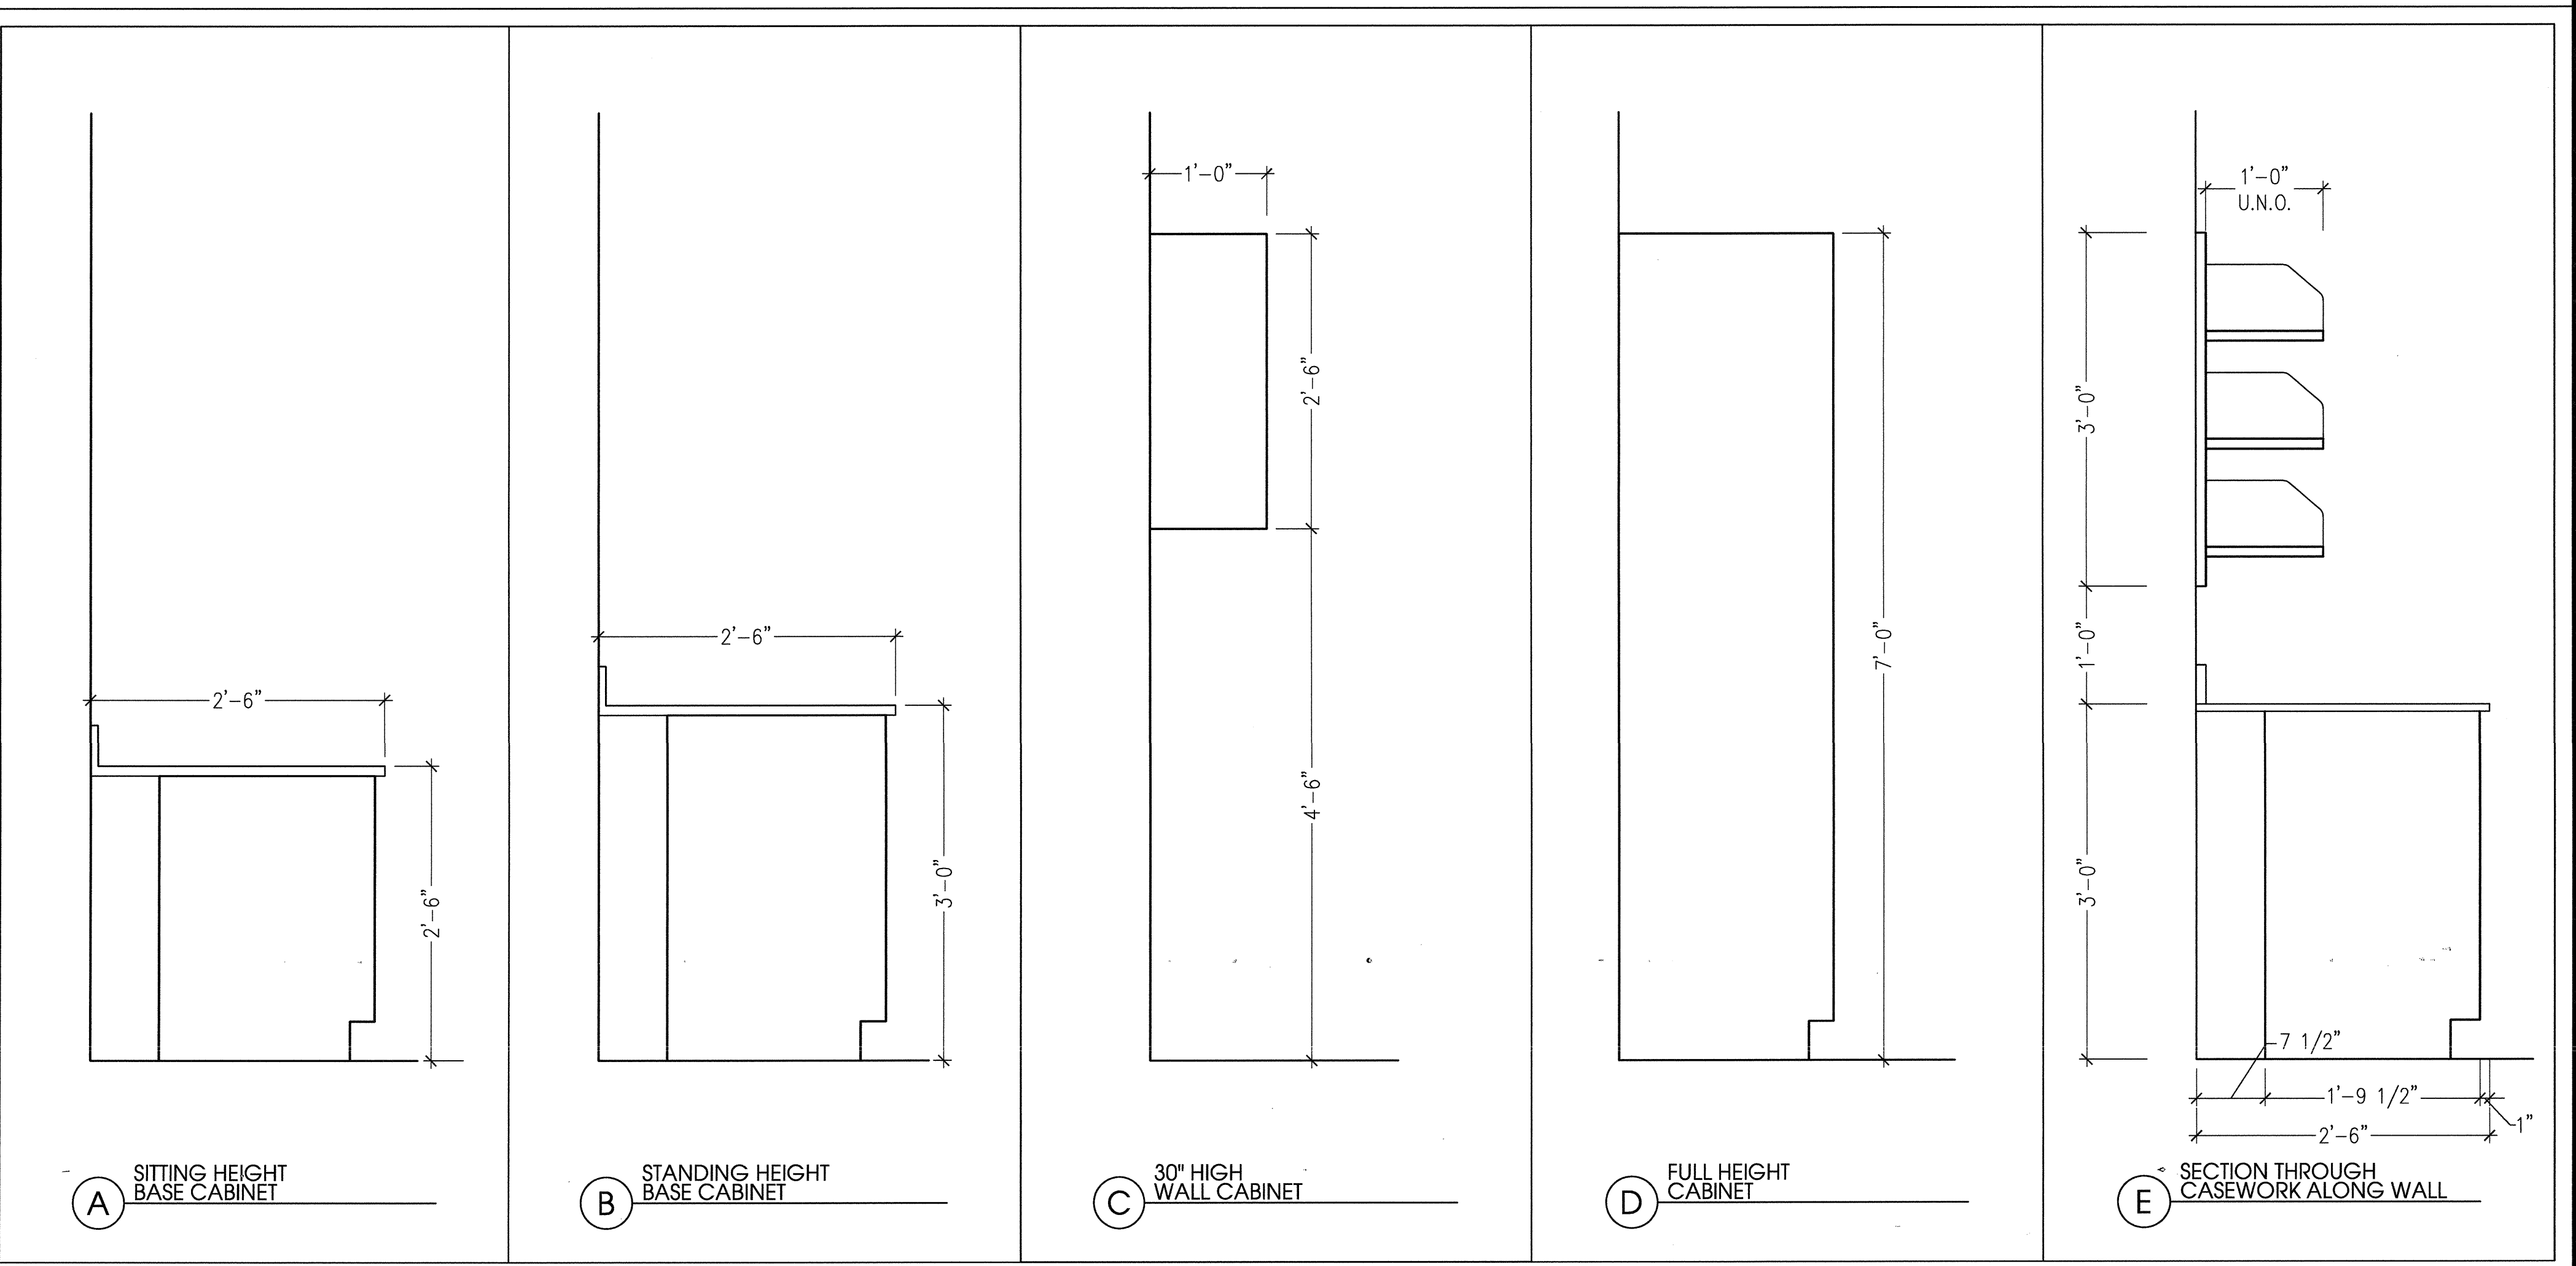

3- PEGBOARD ABOVE SINK WITH LOCATION FOR SOAP & TOWEL DISPENSERS

NOT TO SCALE

